BARN Floor Plan

186-202 Guest Count
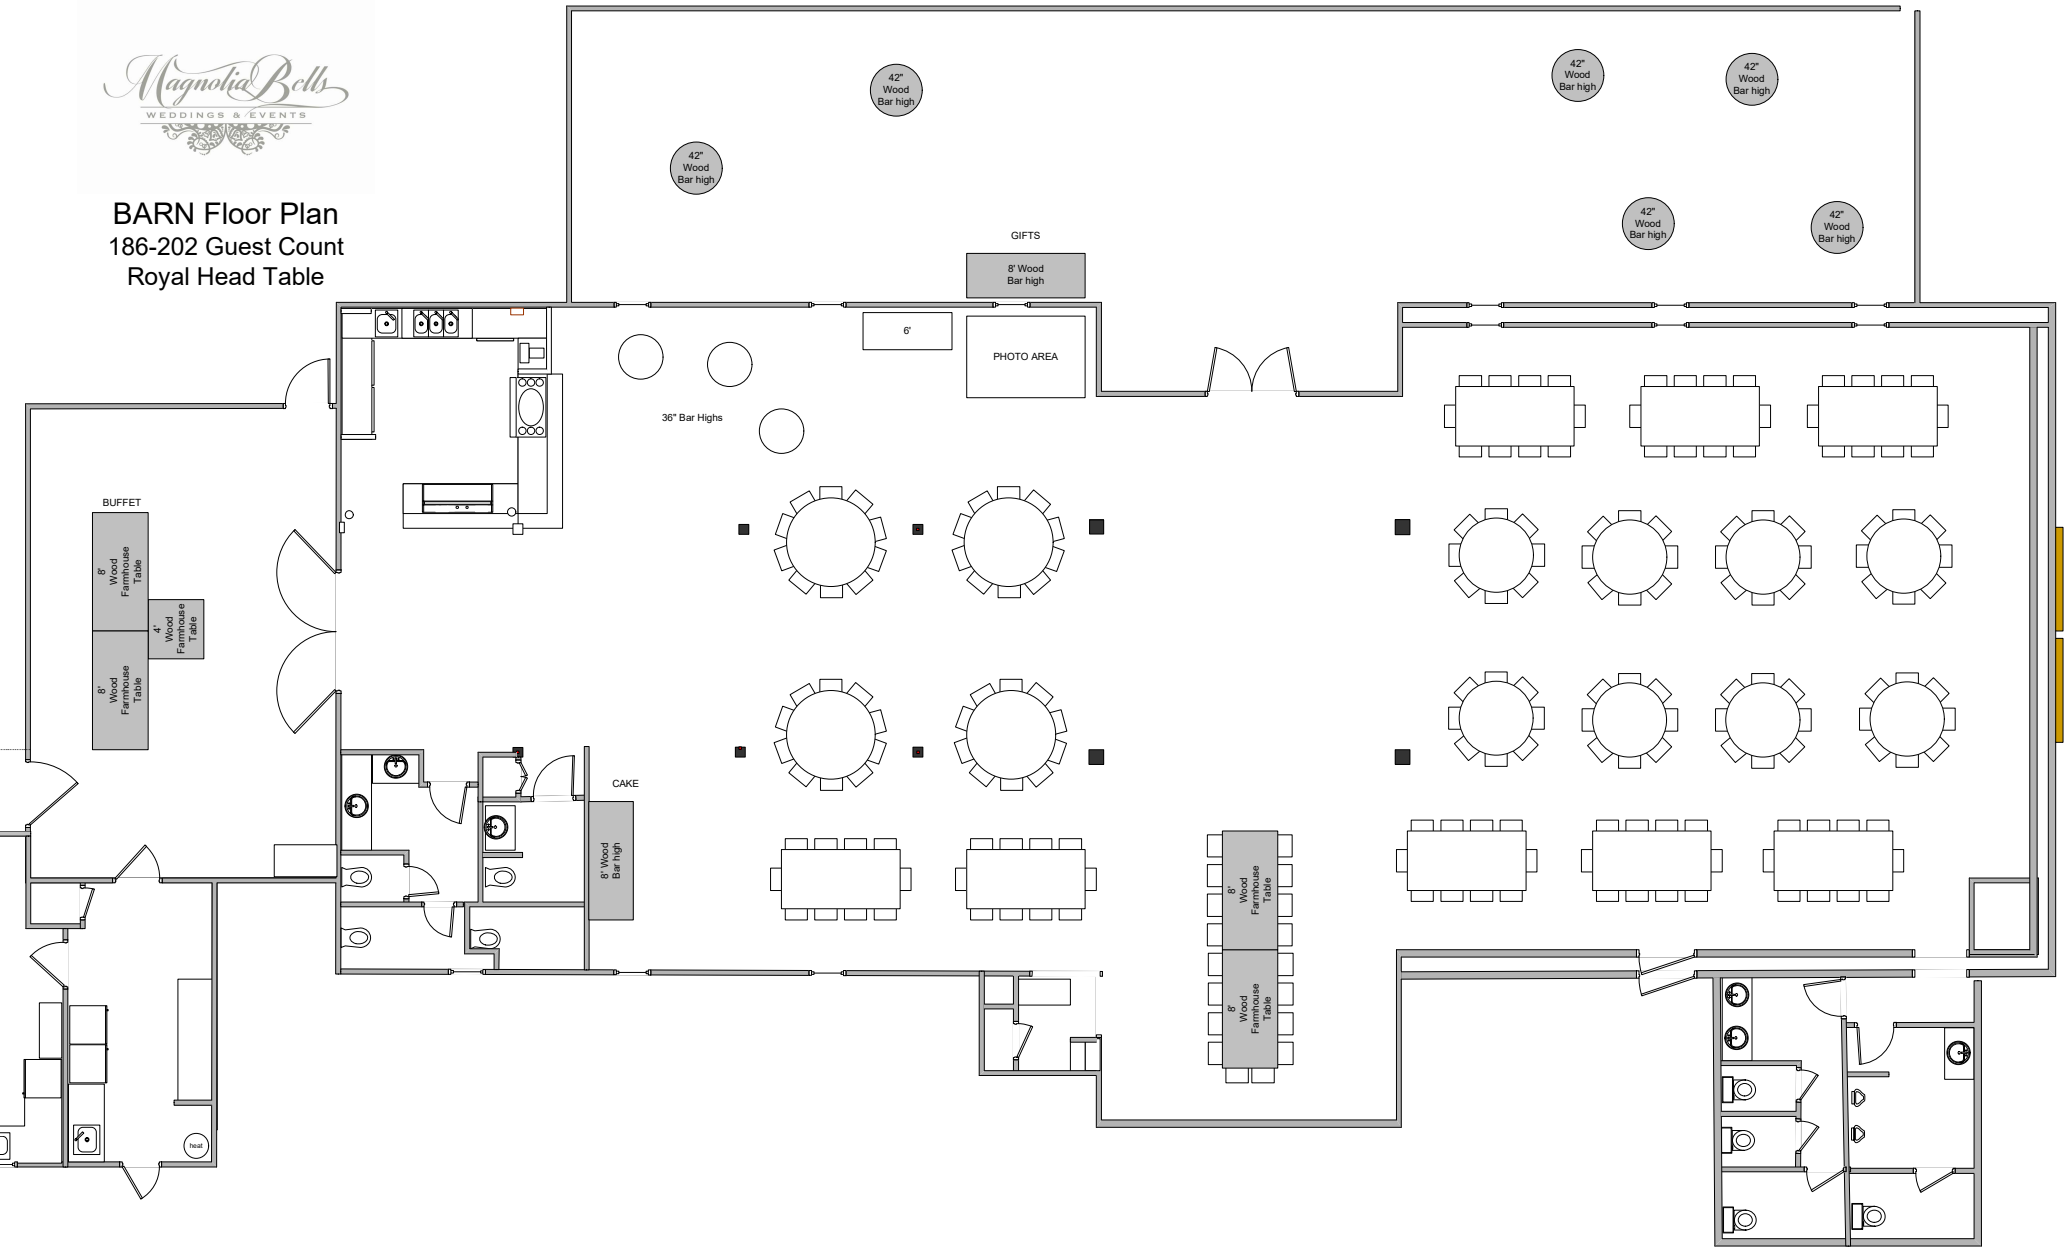
Royal Head Table